Windermere Bluff Neighborhood Park Concept Plan

Windermere Bluff Neighborhood Park is a new park located in the developing Windermere neighborhood and across the street from the Benedictine Assisted Living Community. This area is identified as a new park in the Shakopee Parks, Trail, and Recreation Master Plan. The site is unique with bluffs, steep slopes, and ponding.

After an initial round of community engagement in early 2021, this concept plan was developed for more community feedback. The project is funded in the Shakopee Capital Improvement Plan for construction in 2022.

View the site plan (other side) and example images on this page and share your feedback with us below.

My thoughts or comments on the concept plan:

Various Types of Trail Surfaces

Viewing Tower

Hammock Groves

Nature Playground

Immersive Nature Path

Picnicking Areas

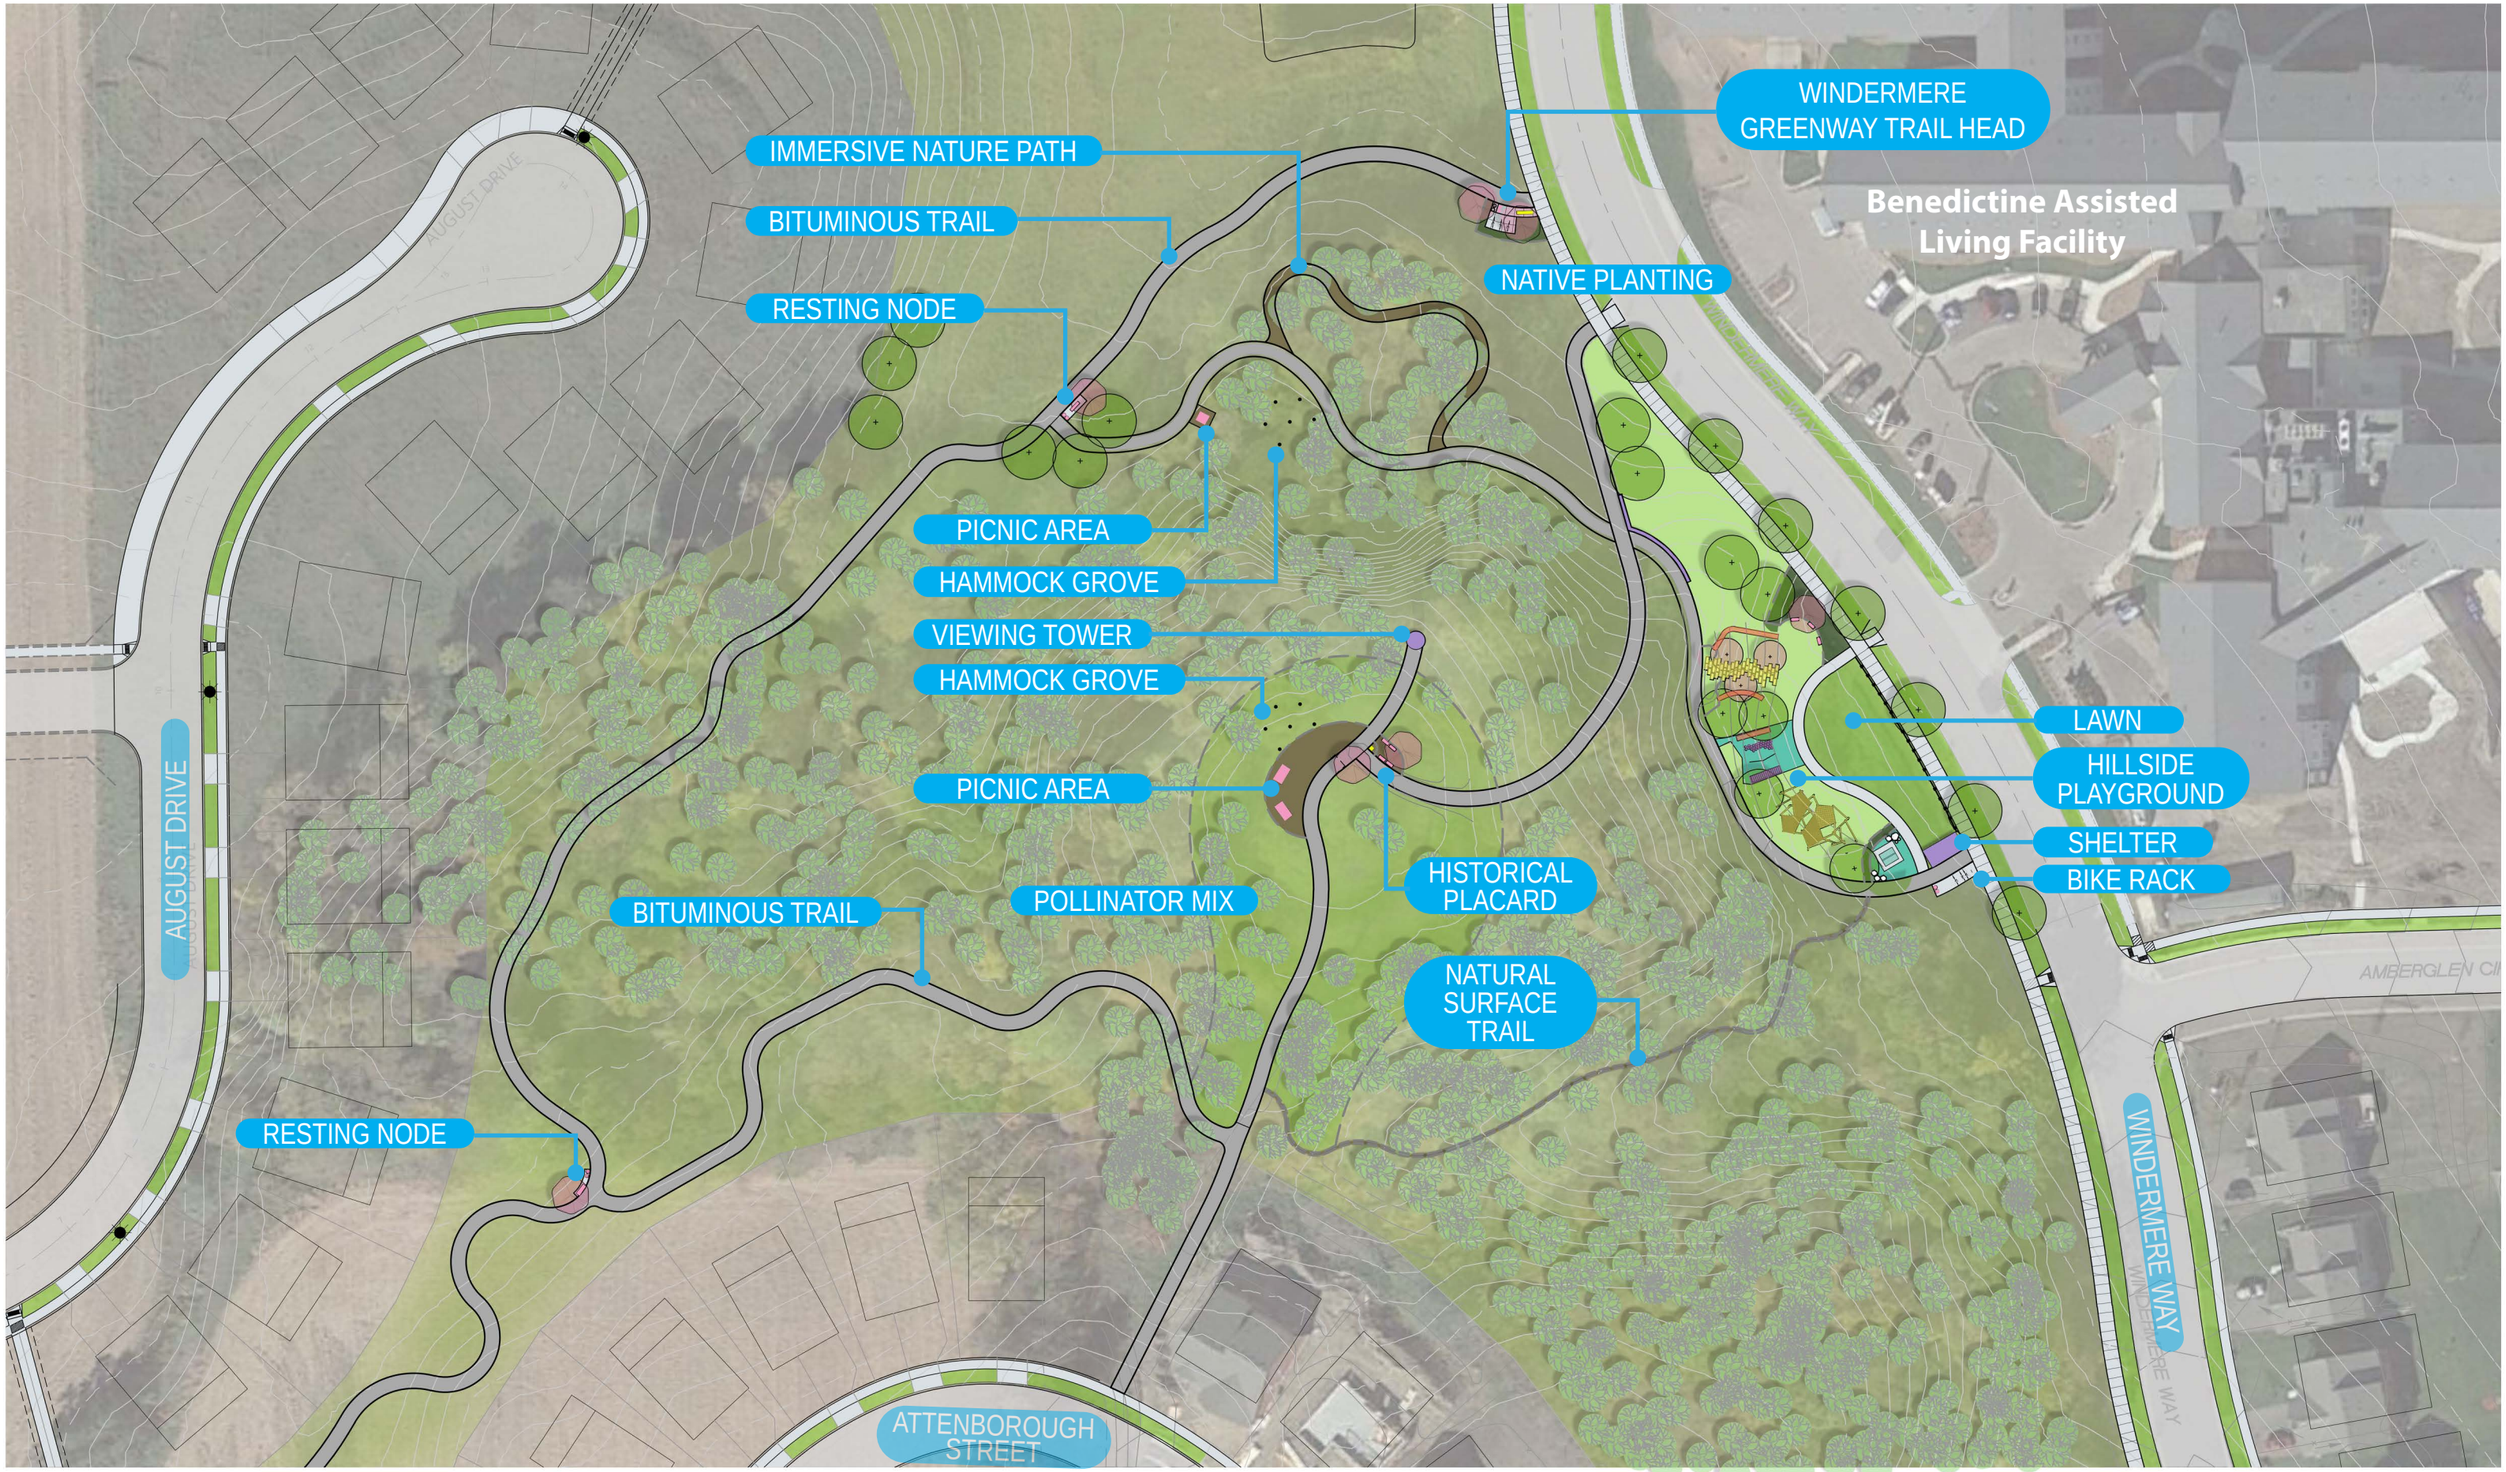

WINDERMERE NEIGHBORHOOD PARK MASTER PLAN

Shakopee, MN

0' 20' 40' 80' 160'
SCALE: 1"=40'

NORTH

CONFLUENCE

November 1, 2021