DO NOT SCALE DRAWINGS

EXTERIOR MATERIALS

MARK	ITEM	COLOR / TEXTURE	SIZE	MANUFACTURER
1A	NOT USED	"IRISH HILLS" / SPLIT FACE	NOM. 16" X 8" X 4" OR 8" THICK	GRAND BLANC CEMENT PRODUCTS. SEE NOTE #3.
1B	NOT USED	"IRISH HILLS" / GROUND FACE	NOM. 16" X 8" X 8" THICK	GRAND BLANC CEMENT PRODUCTS. SEE NOTE #3.
2	WATERTABLE	NATURAL LIMESTONE	5" X 3-1/2" W/ 4" BULLNOSE	INDIANA LIMESTONE. SEE NOTE #3.
3	BRICK	MARSEILLES COLLECTION SERIES "SUMMERSET" MODULAR 133TD	STANDARD MODULAR	GLEN-GERY BRICK. SEE NOTE #3.
4	MORTAR	NATURAL	3/8" MORTAR JOINT	LAFARGE OR ST. MARY'S
5	ALUMINUM STOREFRONT	POWDER COAT "INTERSTATE GREEN"	2" X 4 1/2"	KAWNEER OR EQUAL
6	GLASS	CLEAR / 1" INSULATED / LOW E	PER PRINT	LIBBY OR PPG
7	STANDING SEAM METAL ROOFING	"MINT GREEN"	15" STANDING SEAM	PACCLAD CORP. OR EQUAL
8	RAKE MOLDING 'A'	COLOR TO MATCH SW "DOVER WHITE"	PER DETAILS	FYPON MLD240 OR EQUAL
9	CORNICE MOLDING 'B'	COLOR TO MATCH SW "DOVER WHITE"	PER DETAILS	FYPON MLD580 OR EQUAL

EXTERIOR MATERIALS

MARK	ITEM	COLOR / TEXTURE	SIZE	MANUFACTURER
10	CORNICE DENTIL MOLDING 'C'	FACTORY FINISH "TO MATCH SW DOVER WHITE"	PER PRINT	FYPON MLD362 OR EQUAL
11	FASCIA BOARD	PAINT SW "DOVER WHITE"	1 X 8	HARDIE TRIM OR EQ.
12	CEMENT FIBER PANEL	COLOR TO MATCH SW "DOVER WHITE"	PER PRINT	HARDIE SIDING OR EQUAL
13	CEMENT FIBER PANEL	PAINT SW "BELVEDERE CREAM"	4' X 8'	HARDIE SIDING OR EQUAL
14	BATTEN STRIPS	PAINT SW "ALEXANDRIA"	1 X 2	HARDIE SIDING OR EQUAL
15	NOT USED			
16	TUSCAN COLUMN 1-4 X 10'-0	PAINT: SW "DOVER WHITE"	1'-4" X 10'-6"	CHADSWORTH OR EQUAL
17	HOLLOW METAL DOORS & FRAMES	PAINT: SW "ALEXANDRIA"	PER PRINT	CECO DOOR OR EQUAL
18	POLYESTER REINFORCE PVC FABRIC AWNINGS W/ CLASS A FLAME RATING	3 STANDARD COLOR STIPES	PER PRINT	HERCULITE, COASTLINE PLUS OR EQUAL
19	GLAZING MUTIN BARS	FACTORY FINISH: WHITE	PER SPEC	GLAZ-IN BAM
20	GUTTER, DOWNSPOUT & LEADERHEAD	FACTORY FINSH TO MATCH 'MINT GREEN'	6" OGEE STYLE GUTTER	RUTLAND GUTTER SUPPLY OR EQUAL

EXTERIOR MATERIALS

MARK	ITEM	COLOR / TEXTURE	SIZE	MANUFACTURER
21	SNOW RETENTION SYSTEM S-5 'COLORGARD'	TO MATCH METAL ROOFING	PER MANUFACTURER	METAL ROOF INNOVATIONS, LTD.
22	DRIVE THRU WINDOW	DARK BRONZE	48" X 36"	READY ACCESS- #275 SELF CLOSING

NOTES:
1. PAINT COLORS REFERENCES ARE BY SHERWIN WILLIAMS.
2. ALUMINUM STOREFRONT COLOR REFERENCE IS BY KAWNEER PERMACOAT POWDER COATING.
3. MASONRY PRODUCTS, (BRICK) TO BE COATED WEATHERSEAL' SURE KLEAN 'WATHER SEAL SILOXANE WB' OR APPROVED EQUAL

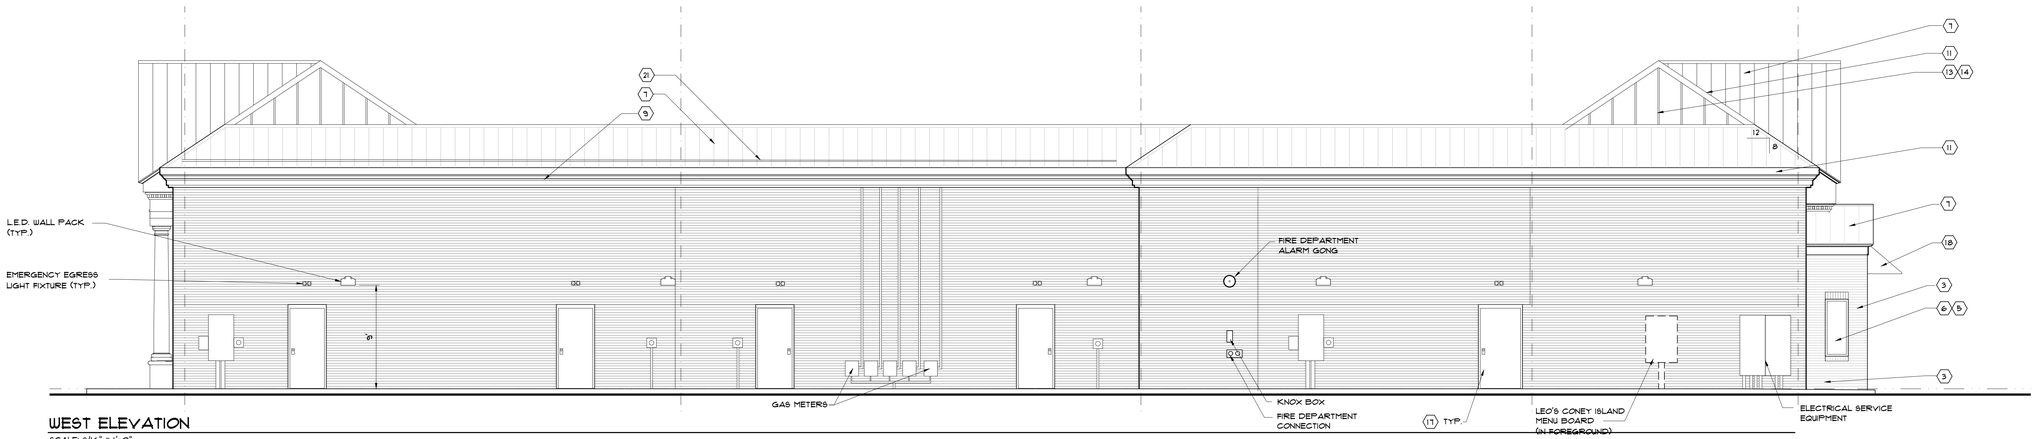

WEST ELEVATION
SCALE: 3/16" = 1'-0"

NORTH ELEVATION
SCALE: 3/16" = 1'-0"

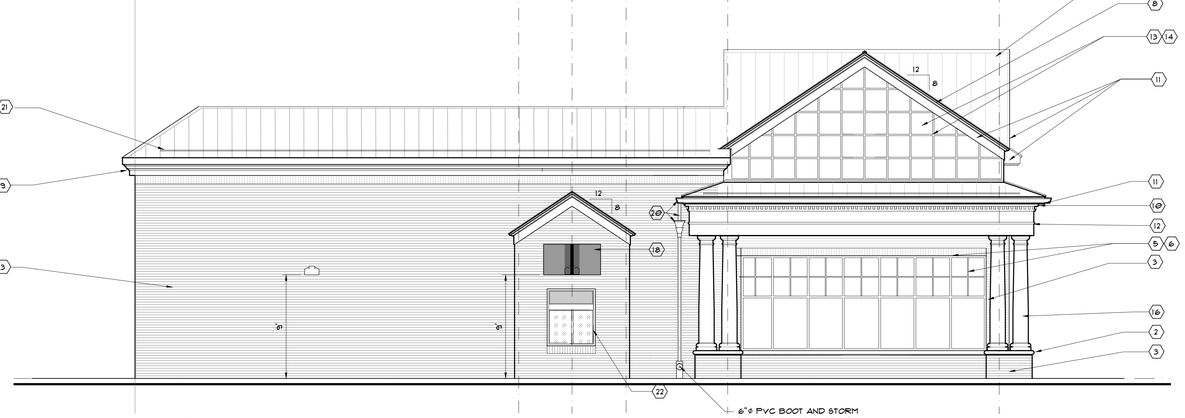

SOUTH ELEVATION
SCALE: 3/16" = 1'-0"

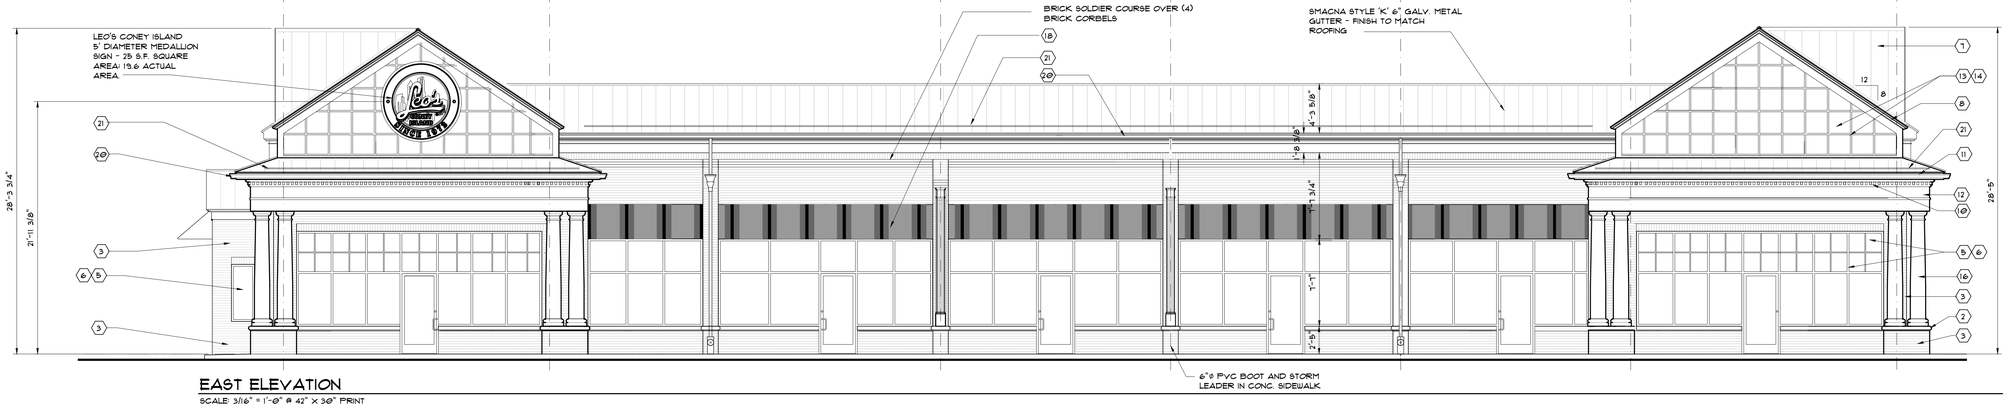

EAST ELEVATION
SCALE: 3/16" = 1'-0" @ 42" X 36" PRINT

GRAFFIC SCALE 0 1 4 8 16

F. MATTHEW RAY ARCHITECT
2914 SHAWNEE LANE
WATERFORD
MICHIGAN
48329
248-208-1655
FMRAYARCH@COMCAST.NET

COPYRIGHT:
COPYRIGHT - THIS DOCUMENT AND SUBJECT MATTER CONTAINED HEREIN IS PROPRIETARY AND PROPERTY OF MATTHEW RAY ARCHITECT, WHOM SHALL RETAINS ALL RIGHTS, WITHOUT LIMITATION.

CLIENT:
DARA, LLC

PROJECT
PROPOSED:
COMMERCIAL DEVELOPMENT

VAN DYKE
WASHINGTON TWP,
MICHIGAN

ISSUED/DATE
SITE PLAN REVIEW
03-20-2023

REVISED FOR SITE PLAN REVIEW
02-06-2024

SEAL:
STATE OF MICHIGAN
F. MATTHEW RAY
ARCHITECT
No. 1301033322
LICENSED ARCHITECT

CHECKED BY: FMR
DRAWN BY: FMR
DATE: 03-25-2022

PROJECT NO.
21-06

TITLE:
EXTERIOR ELEVATIONS

SHEET NO.
A-4.1

C:\Users\MattR\OneDrive\Documents\21-06\21-06 DWGS\21-06 A 4-1.dwg, A-4.1, 2/4/2024 6:11:24 PM, AutoCAD PDF (General Documentation).pc3, ARCH full bleed E1 (30.00 x 42.00 Inches), 1:1